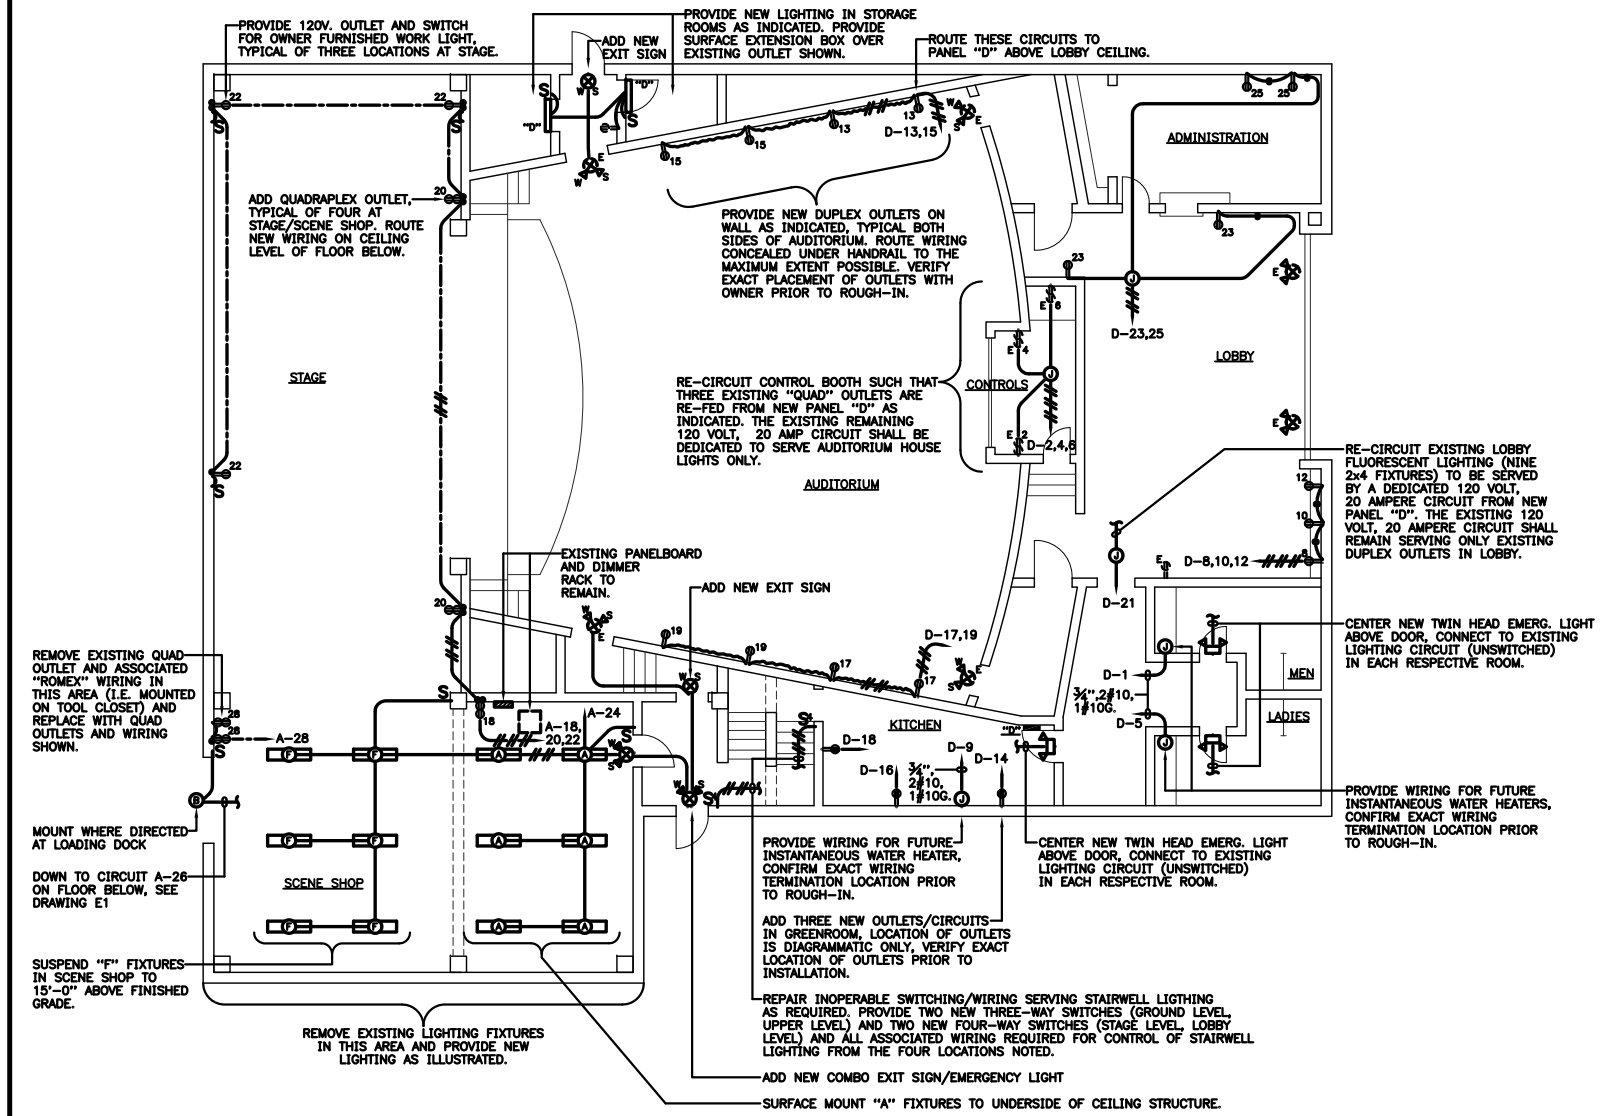

MAIN FLOOR PLAN - LIGHTING AND POWER

SCALE: 1/8"=1'-0"

0' 4' 8' 16'

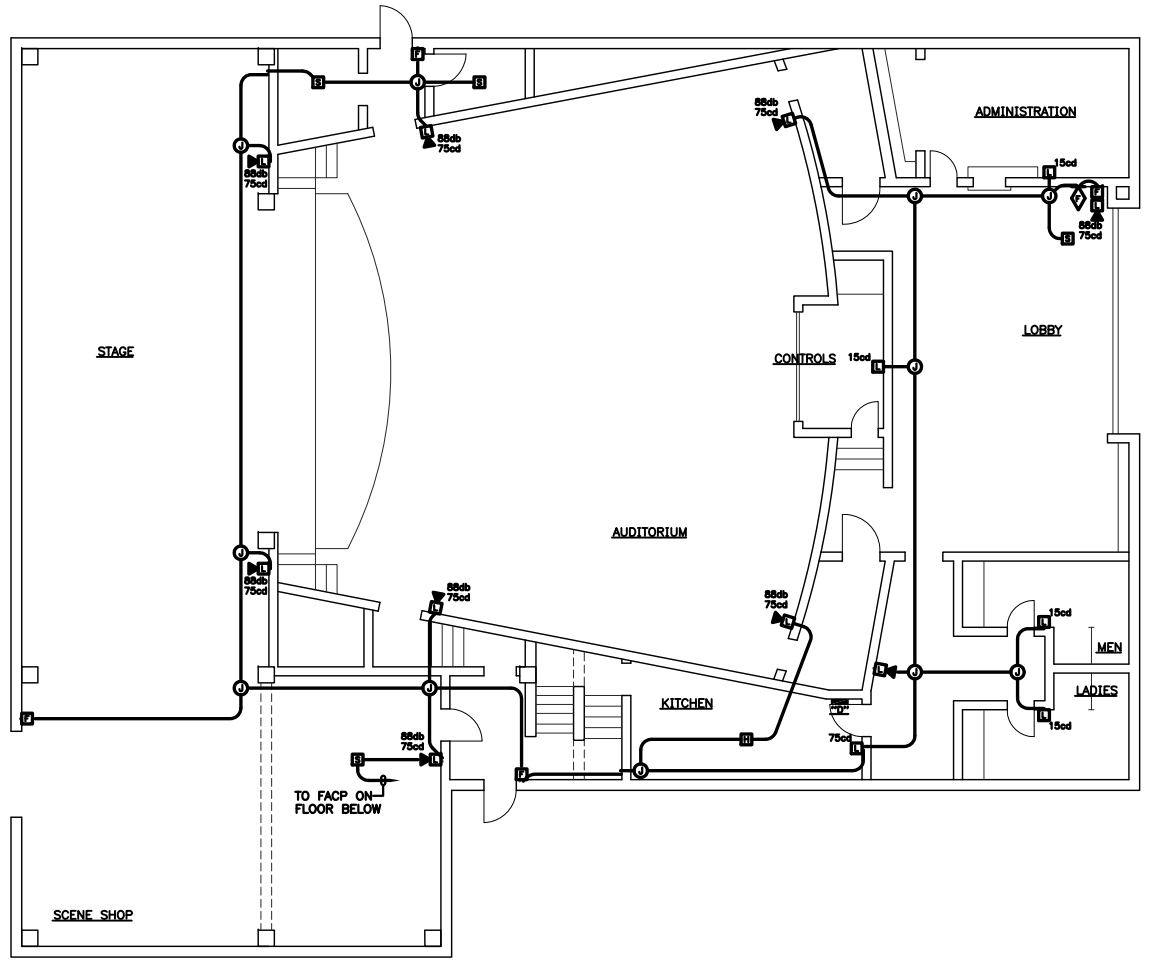

MAIN FLOOR PLAN - FIRE ALARM

SCALE: 1/8"=1'-0"

0' 4' 8' 16'

Peacock Playhouse - Main Floor Plan - Electrical.dwg
A.J.C. 02/16/10 11:31 AM HD9285(HD)

NORTH CAROLINA PROFESSIONAL SEAL 024078 ENGINEER HAROLD E. DAMRON 2-15-10

Vreeland Engineers Inc.
3107 Sutherland Ave.
P.O. Box 10648
Knoxville, TN 37939
Phone: (865) 637-1551
FAX: (865) 637-1558
WATS: 800-382-9769

ELECTRICAL UPGRADES FOR
THE PEACOCK PLAYHOUSE
HAYESVILLE, NORTH CAROLINA

DRAWING DESCRIPTION:
MAIN FLOOR PLAN - ELECTRICAL

DATE: 2-15-10

REVISIONS:

SHEET NUMBER
E2

OF