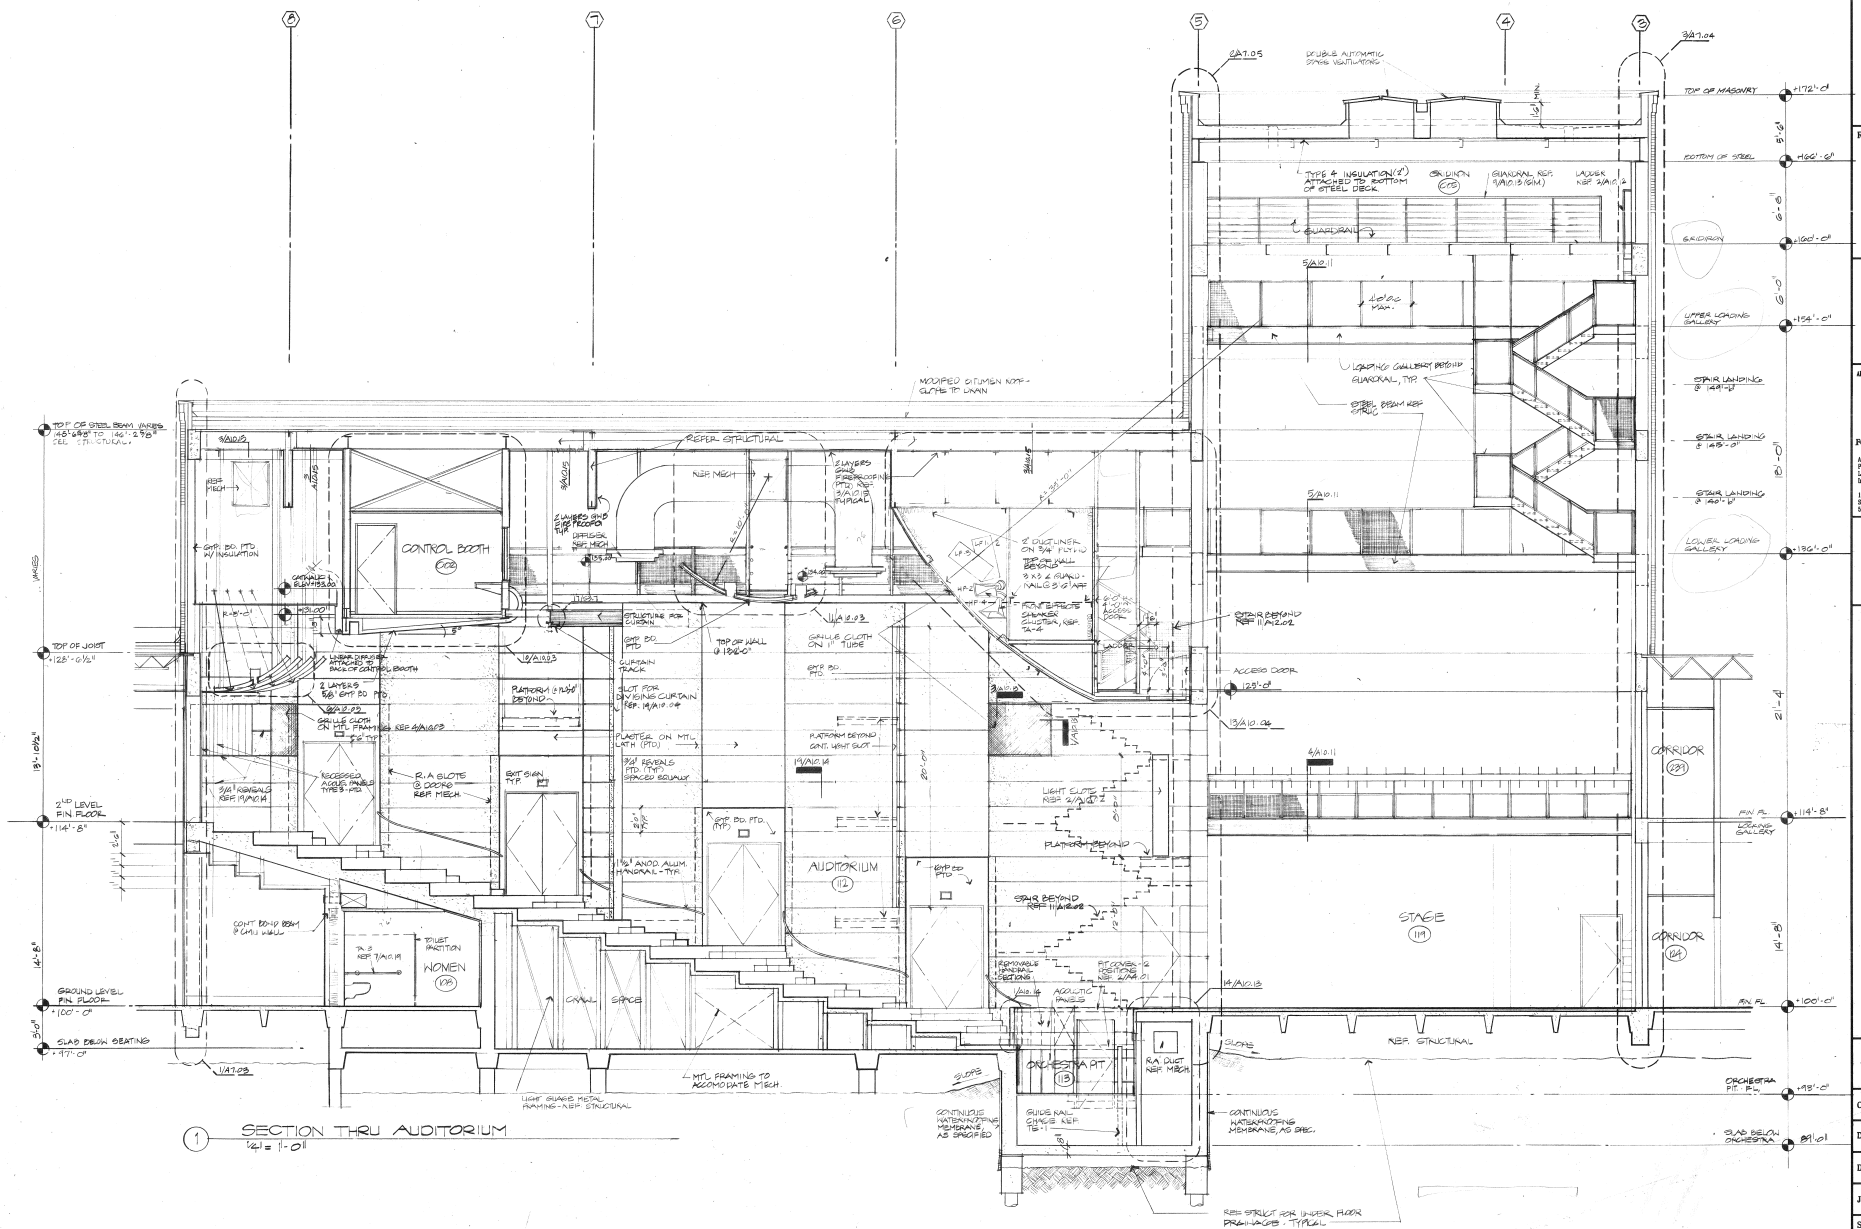

1 SECTION THRU AUDITORIUM
1/4" = 1'-0"

Revisions

ARCHITECTS
FORD POWELL & CARSON
FORD POWELL & CARSON, INC.
Architecture
Planning
Landscape Architecture
Interior Design
1138 East Commerce Street
San Antonio, Texas 78205
512/226-1248

CONSTRUCTION DOCUMENTS

St. Philip's College 1898

THEATER AND FINE ARTS BUILDING
FOR ST. PHILIP'S COLLEGE
A College of the Alamo Community College District
2111 Nevada Street
San Antonio, Texas 78203

AUDITORIUM SECTION

Checked By BW
Drawn By DB
Date 28 JUNE 90
Job No. 45350
Sheet No. A9.01
of